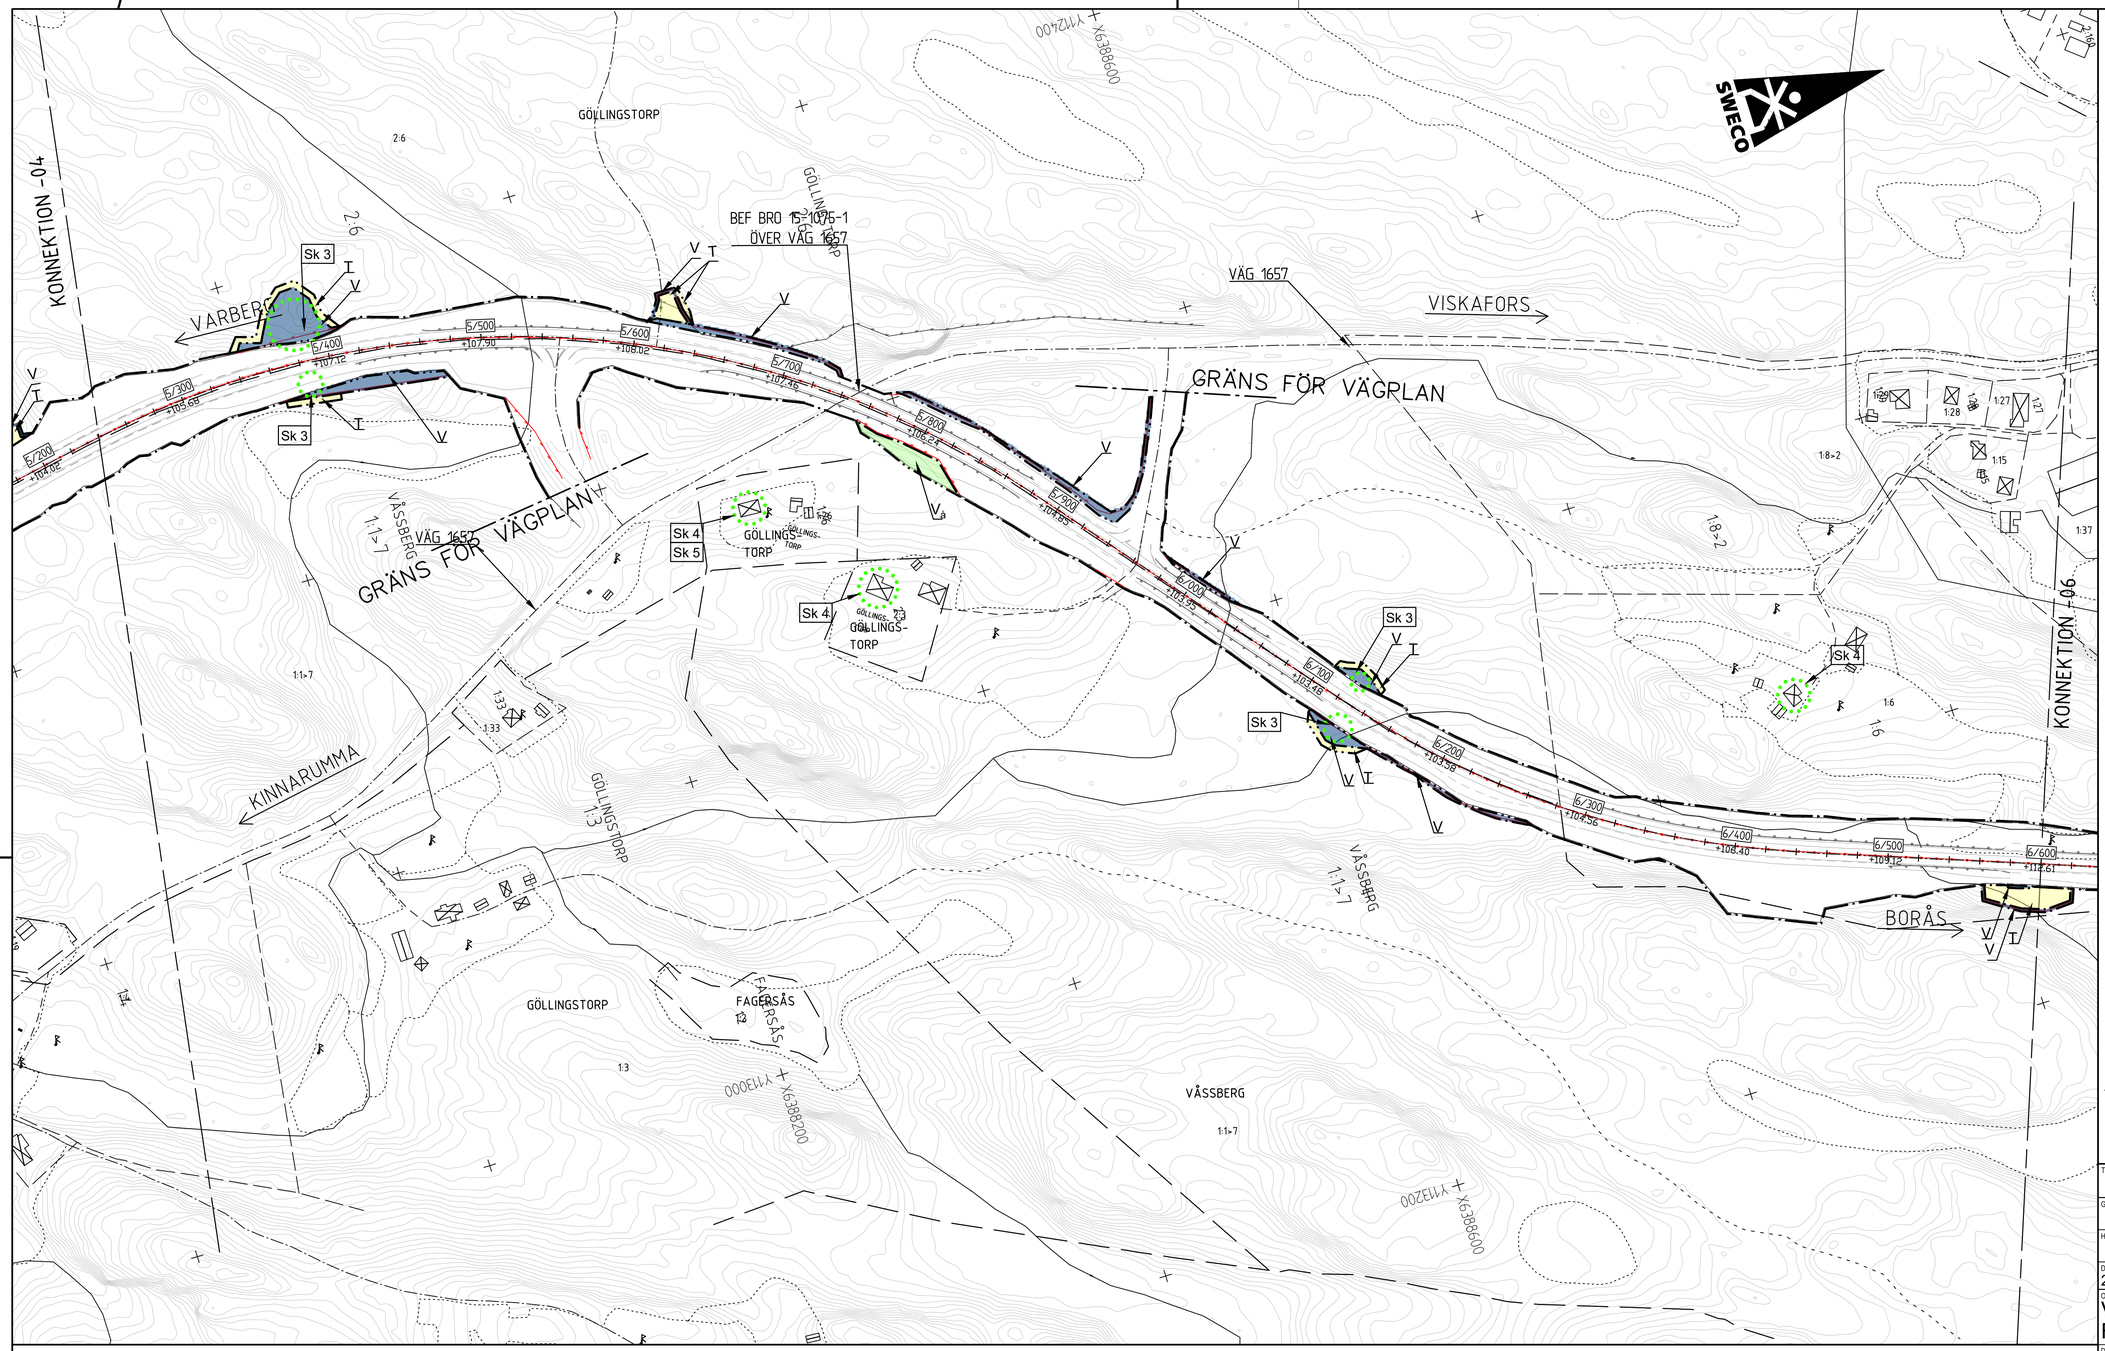

PLANNYCKEL

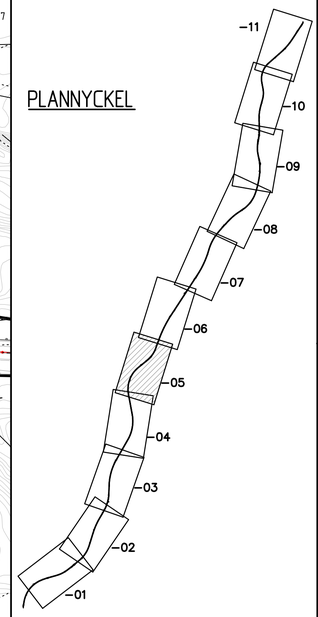

KORDINATSYSTEM

PLAN: SWEREF 99 13 30
HÖJD: RH 2000

TECKENFÖRKLARING

MARKANSPRÅK

- GRÄNS FÖR VÄGOMRÅDE
- AVGRÄNSNING MELLAN OLIKA TYPER AV MARKANSPRÅK
- V — NYTT VÄGOMRÅDE MED VÄGRÄTT
- V_i — NYTT VÄGOMRÅDE MED INSKRÄNKT VÄGRÄTT FÖR LEDNINGAR OCH DIKEN
- V_a — INDRAGNING AV VÄG FRÅN ALLMÄNT UNDERHÅLL
- T — TILLFÄLLIG NYTTJANDERÄTT FÖR VÄGBYGGNADSARBETEN, MASSUPPLAG, ETABLERINGSOMRÅDE SAMT DIKESRENSNING OCH TRUMFÖRLÄNGNING. AVSER 24 MÅNADER FRÅN BYGGSTART

SKYDDSÅTGÄRDER OCH FÖRSIKTIGHETSMÅTT

- MARKERING ELLER AVGRÄNSNING AV SKYDDSÅTGÄRD/FÖRSIKTIGHETSMÅTT

Sk 1 VILTSTÄNGSEL ANORDNAS PÅ BÅDA SIDOR OM VÄG 41, PÅ HELA STRÄCKAN. ANGES PÅ ILLUSTRATIONKARTOR SOM STAKET, SE ÖVRIGA BETECKNINGAR

Sk 2 FÄRIST

Sk 3 VILTUTHOPP

Sk 4 ERBJUDANDE OM BULLERSKYDDSÅTGÄRD UTANFÖR VÄGOMRÅDE I FORM AV FASADÅTGÄRD

Sk 5 ERBJUDANDE OM BULLERSKYDDSÅTGÄRD UTANFÖR VÄGOMRÅDE I FORM AV LOKALT SKYDD AV UTEPLATS

Sk 6 VÄGNÄRA BULLERSKYDDSÅTGÄRD INOM VÄGOMRÅDE I FORM AV BULLERSKYDDSVALL MED BULLERSKYDDSSKÄRM, KRÖNHÖJD ÖVER VÄGKANT ÄR FÖR VALLEN +1,5M OCH FÖR SKÄRMEN +3-3,5M

Sk 7 GRUNDVATTENSKYDD, HÖGKAPACITETSRÄCKE

Sk 8 GRUNDVATTENSKYDD, TÄTA DIKEN OCH/ELLER KANTSTEN

VERKSAMHETER SOM UNDANTAS FRÅN FÖRBUD ENLIGT MILJÖBALKEN

UNDANTAGEN GÄLLER HELA PLANEN

- SKYLDIGHETEN ATT GÖRA ANMÄLAN FÖR SAMRÅD ENLIGT 12:6 MB GÄLLER INTE FÖR DE VERKSAMHETER OCH ÅTGÄRDER SOM BEHÖVS FÖR ATT BYGGA VÄGEN OCH SOM FASTSTÄLLS OCH INGÅR I VÄGOMRÅDE FÖR ALLMÄN VÄG ELLER OMRÅDE FÖR TILLFÄLLIG NYTTJANDERÄTT
- MARKERING ELLER AVGRÄNSNING AV OMRÅDE SOM OMFATTAS AV GENERELLT BIOTOPSKYDD OCH PÅVERKAS AV VÄGPLAN

N1 DIKE
N2 ALLÉ

- FÖRBUDEN SOM AVSER VERKSAMHET ELLER ÅTGÄRD INOM GENERELLT BIOTOPSKYDDSOMRÅDE (7:11 2 ST.) GÄLLER INTE BYGGANDET AV ALLMÄN VÄG
- MARKERING ELLER AVGRÄNSNING AV OMRÅDE SOM OMFATTAS AV STRANDSKRYDD OCH PÅVERKAS AV VÄGPLAN

S STRANSKYDD

- FÖRBUDEN MOT ÅTGÄRDER INOM STRANDSKYDDSOMRÅDE (7:15 MB) GÄLLER INTE BYGGANDE AV ALLMÄN VÄG

ÅTGÄRDER SOM UNDANTAS FRÅN KRAV PÅ BYGGLOV

- AVGRÄNSNING AV OMRÅDE DÄR VISSA ÅTGÄRDER UNDANTAS FRÅN KRAV PÅ BYGGLOV

B BYGGLOV KRÄVS EJ FÖR BULLERSKYDDSPLANK

ÖVRIGA BETECKNINGAR

- BELÄGGNINGSKANT
- 0/100 +00.0 — LÄNGDMÄTNING OCH HÖJDSÄTTNING (+/- 0.1 m)
- KOMMUNGRÄNS
- TRAKTGRÄNS
- FASTIGHETSGRÄNS
- BYGGNADER (BOSTAD, ÖVRIGA BYGGNADER)
- 21:13 FASTIGHETSBETECKNING
- TRAKTNAMN TRAKTNAMN
- MARK KOMMUNNAMN

ÖVRIGA BETECKNINGAR

- NYTT MITTRÄCKE
- NYTT BULLERSKYDDSSKÄRM
- NYTT VILTSTÄNGSEL
- BEF. VILTSTÄNGSEL
- BEF. VÄGRÄCKE

SKALA 1:2000 — 0 20 40 60 80 100 200 m

TYP AV PLAN
VÄGPLAN

GRANSKNINGSSTATUS / SYFTE

HANDLINGSTYP
SAMRÅDSHANDLING

DATUM: 2020-09-14
LEVERANS / ÄNDRINGS-PM:

OBJEKT
VÄG 41
FRITSLA - KRÅKERED

DELOMRÅDE / BANDEL
FRITSLA - KRÅKERED

ANLÄGGNINGSDEL

OBJEKTNUMMER / KM: 161563
KONSTRUKTIONSNUMMER:

BESTÄLLARE: TRAFIKVERKET
LEVERANTÖR: SWECO

SKAPAD AV: D. ROLAND
UPPDRAGSNUMMER: 12703888

GODKÄND AV: M. ELDH
AVDELNING: CIVIL

RITNINGSTYP
PLANKARTA

TEKNIKOMRÅDE / INNEHÅLL
T VÄGUTFORMNING OCH TRAFIK

BESKRIVNING
VÄG 41

KM 5/240-6/600

SKALA: 1:2000
FORMAT: A1
FÖRVALTNINGSNUMMER:

RITNINGSNUMMER: 1 00 T 02 05
BLAD:
NÄSTA BLAD:
BET:

Ritning: P:\12534\12703888\1_Utgå_o_Förslag_och_Beslut\60_Skiss\T\Vägplan\00_Vägplan_Ritningar\1 00 T 02 05.dwg Skapad av: Erik Magnus 2020-09-09 14:12

2020-04-27 19:55 MODELLVY000204
2020-04-27 19:43 MODELLVY000203
2020-04-02 14:33 MODELLVY000202
2020-03-16 11:02 MODELLVY000201
2020-03-05 15:53 MODELLVY000200
2020-02-27 15:15 MODELLVY000199
2020-04-29 19:36 MODELLVY000205

2020-04-27 19:43 MODELLVY000204
2019-09-17 09:16 MODELLVY000203
2020-04-27 19:27 MODELLVY000202
2019-05-10 12:52 MODELLVY000201
2019-05-10 12:29 MODELLVY000200
2019-05-10 12:24 MODELLVY000199
2020-04-27 17:08 MODELLVY000205

XREF MODELLVY000702 MODELLVY000701 MODELLVY000703 MODELLVY000704 MODELLVY000705 