


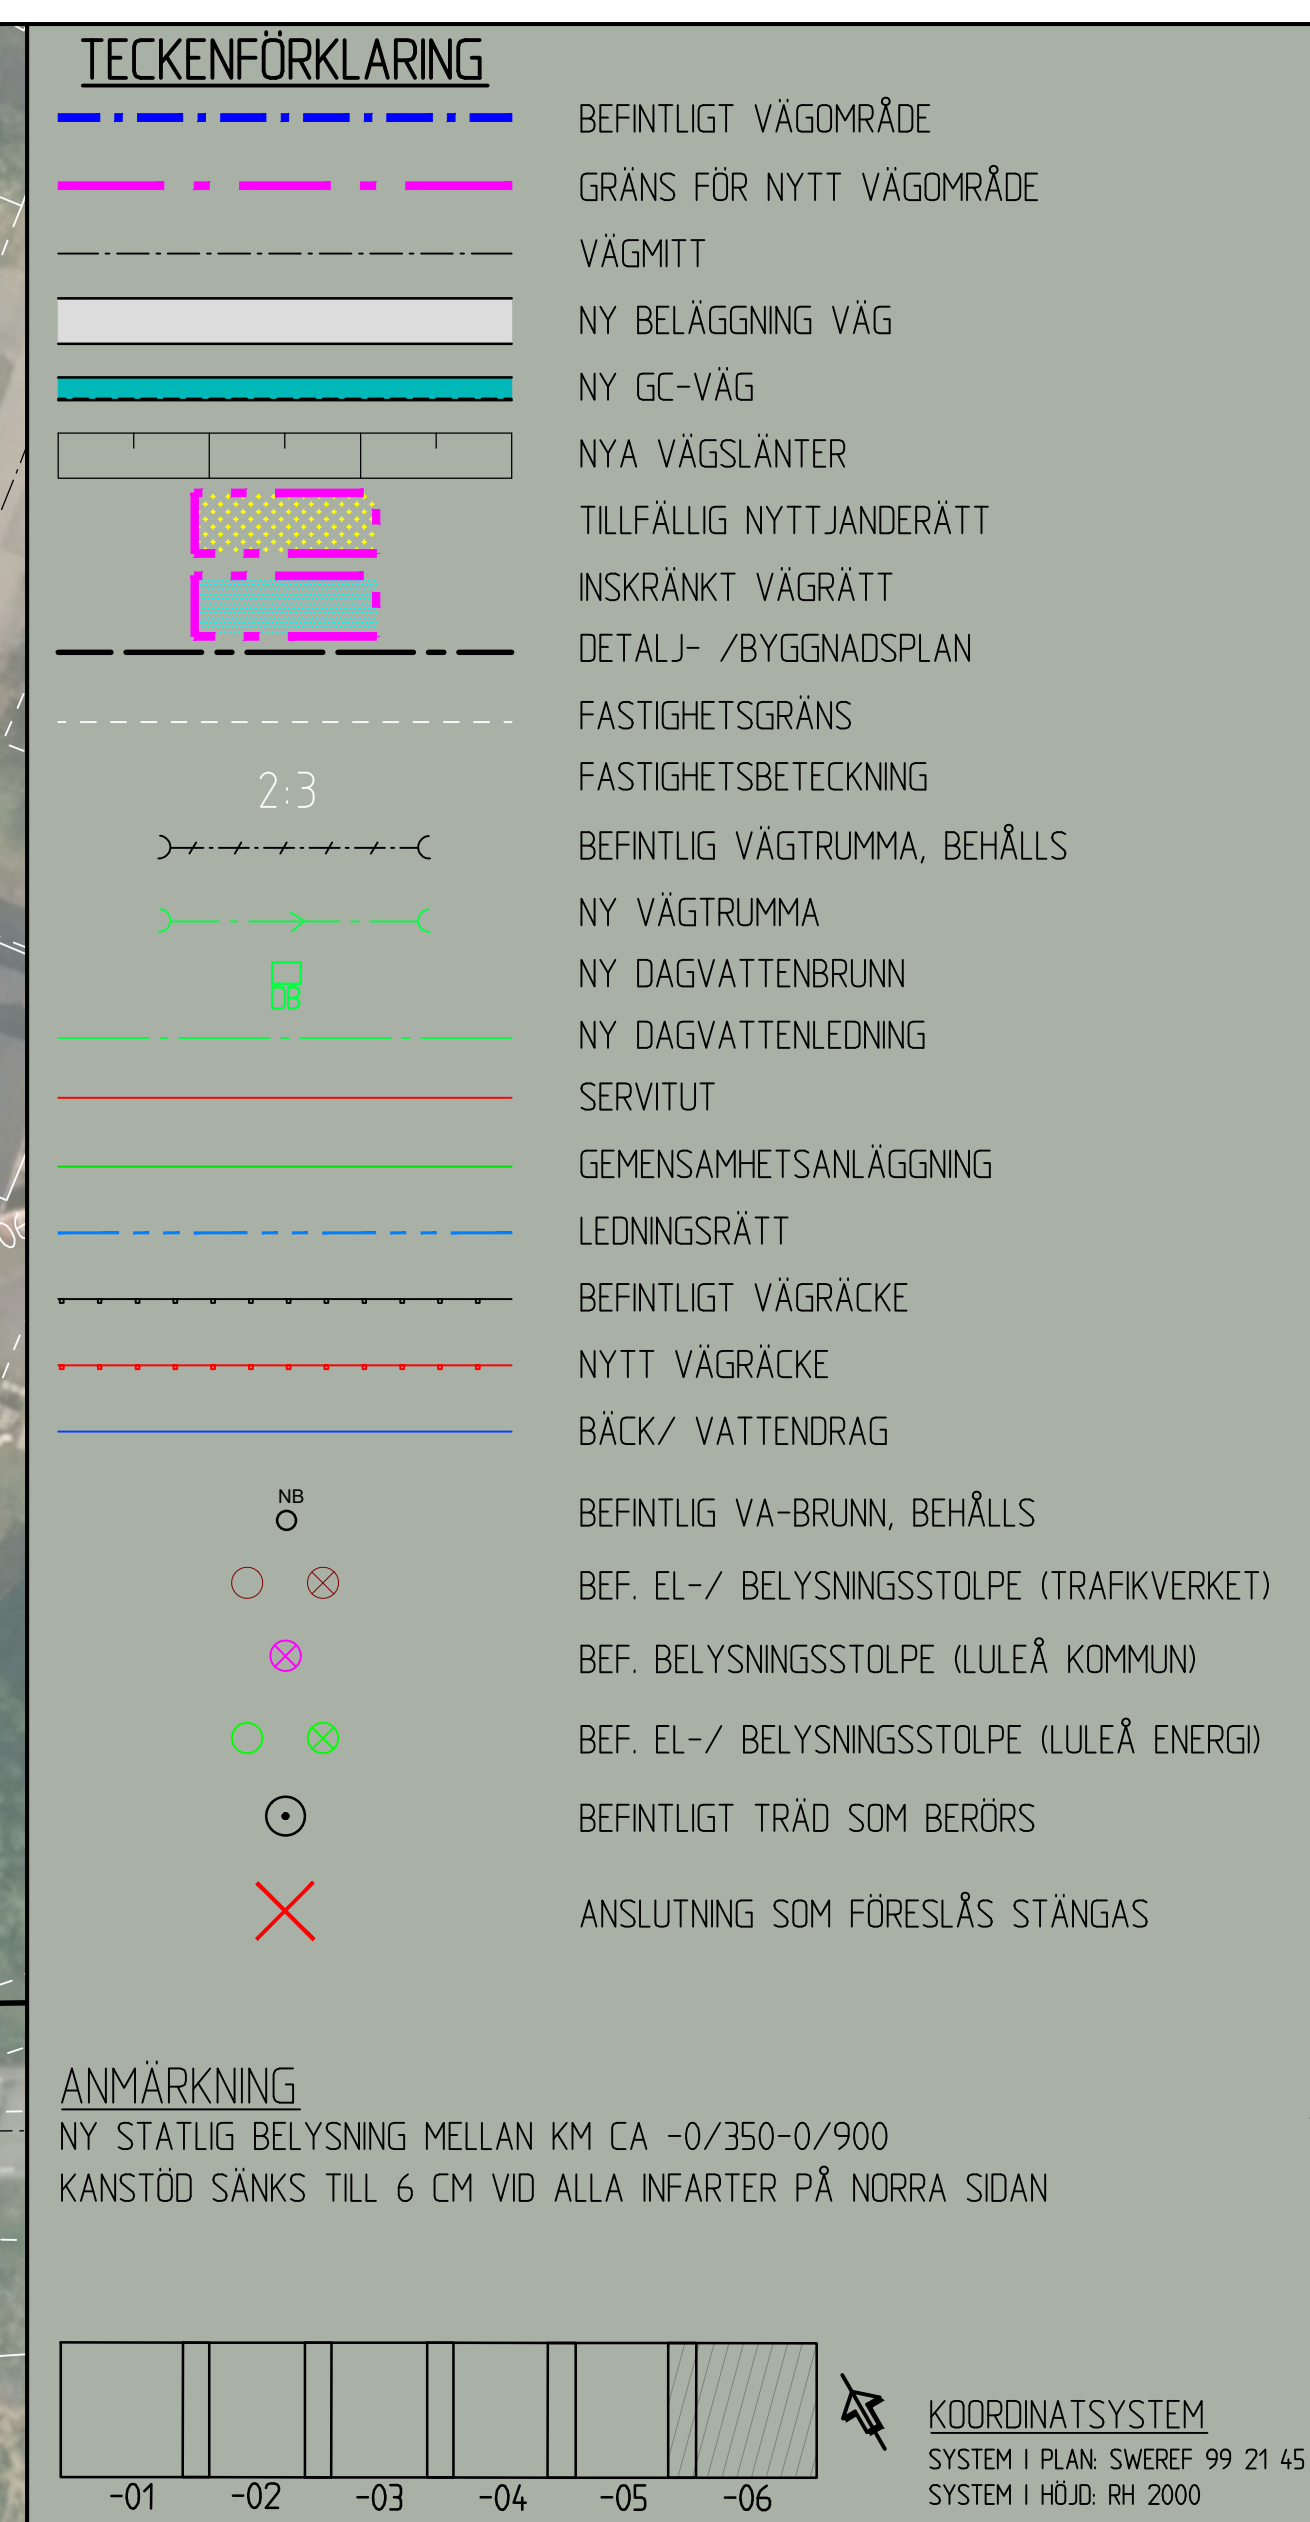

Pathing: S:\SE\Location\LLA01\PROJ\KTX\22274\3008996S\000\36.CAD\VP-GH\T\RIDef\100T0506.dwg Skapad av: Sandberg, Clara 2026-09-10 09:28