




HÄNVISNING
SE DETALJRITNING 101T0406 FÖR UTFORMNING AV BUSSHÅLLPLATSER

Technical drawing of a road cross-section for Väg 881 D. The drawing shows a road with a central dashed line and two solid lines. On the left side, there are two rows of data points: 11,48 and 14,92 in the top row, and 11,87 and 10,99 in the bottom row. On the right side, there are two rows of data points: 10,26 and 10,92 in the top row, and 10,67 and 9,79 in the bottom row. In the center, there are two rows of data points: 11,04 and 11,00 in the top row, and 11,43 and 11,03 in the bottom row. A central vertical line is labeled '274,00'. The top of the drawing is labeled 'HÖJD AVSER DIKESBOTTEN' and the bottom is labeled 'HÖJD AVSER GC-KANT'. The right side is labeled 'VÄG 881 D'.

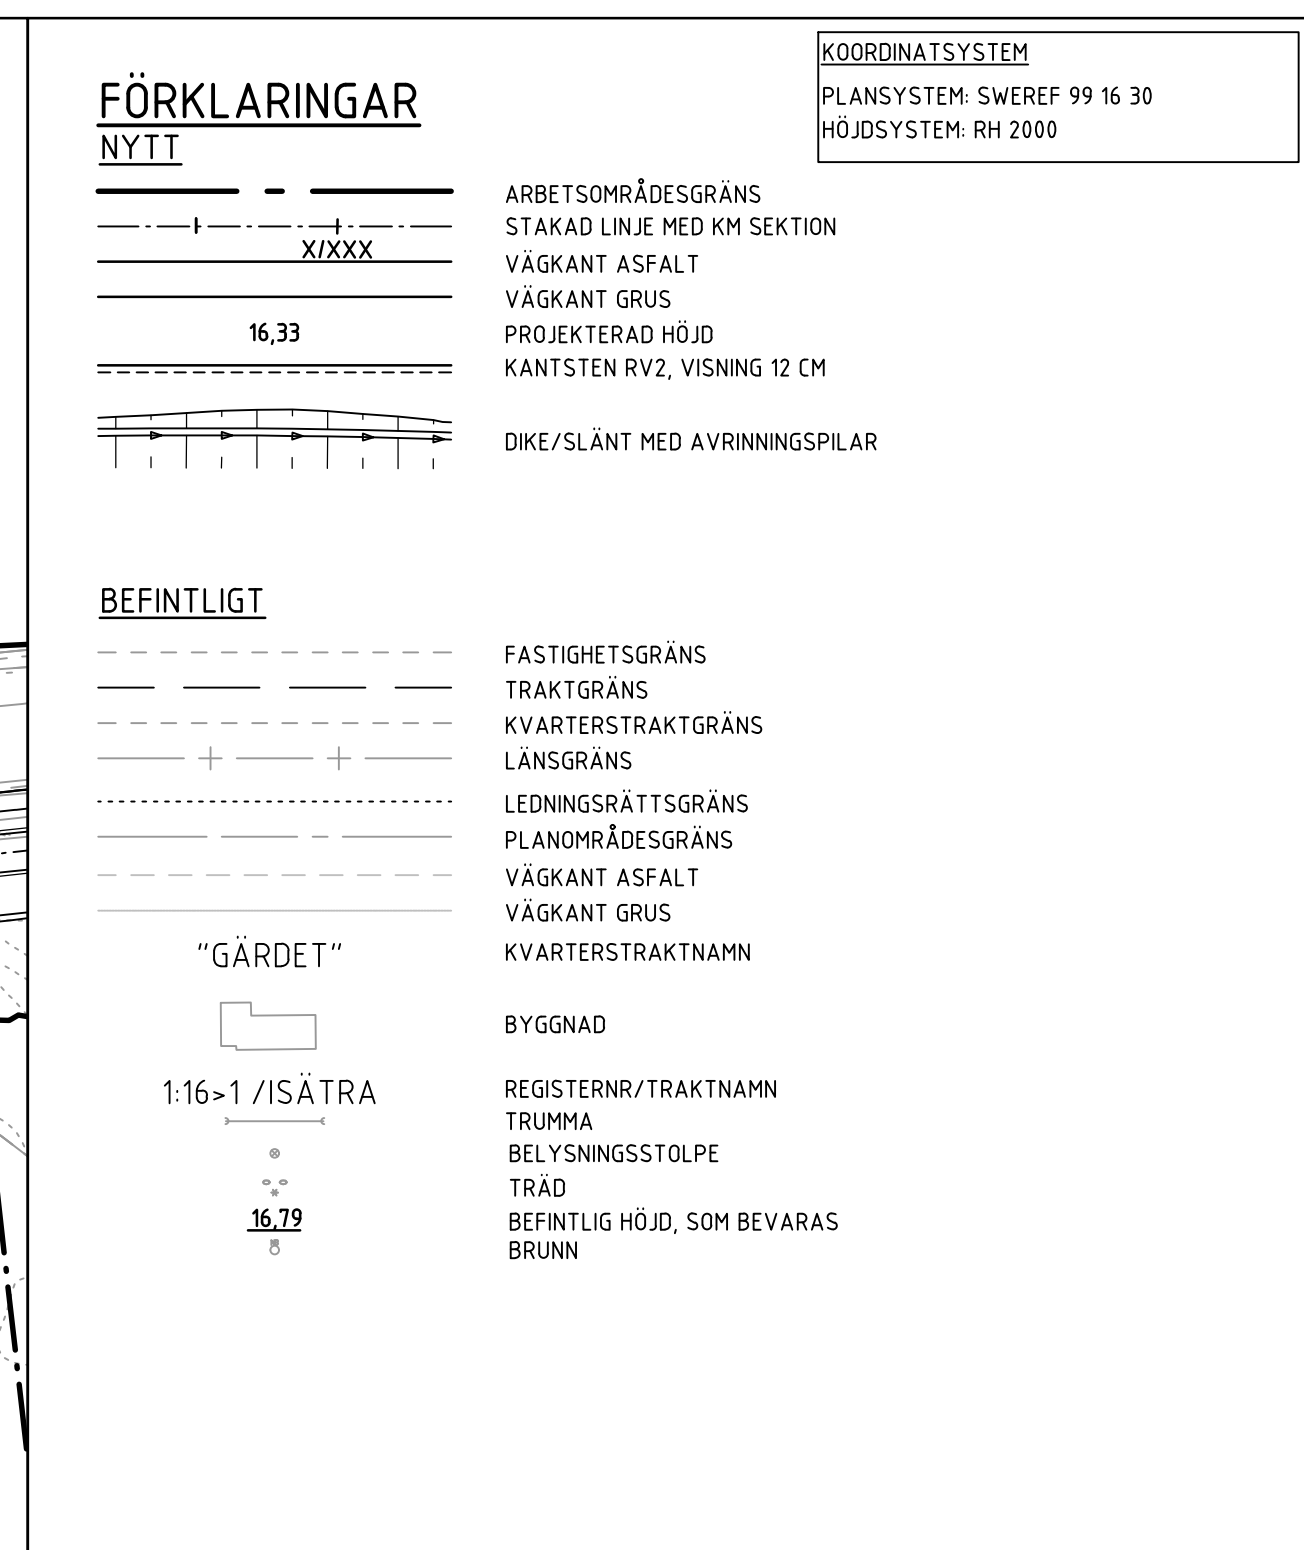